PRINT RECORD

NO.	DATE

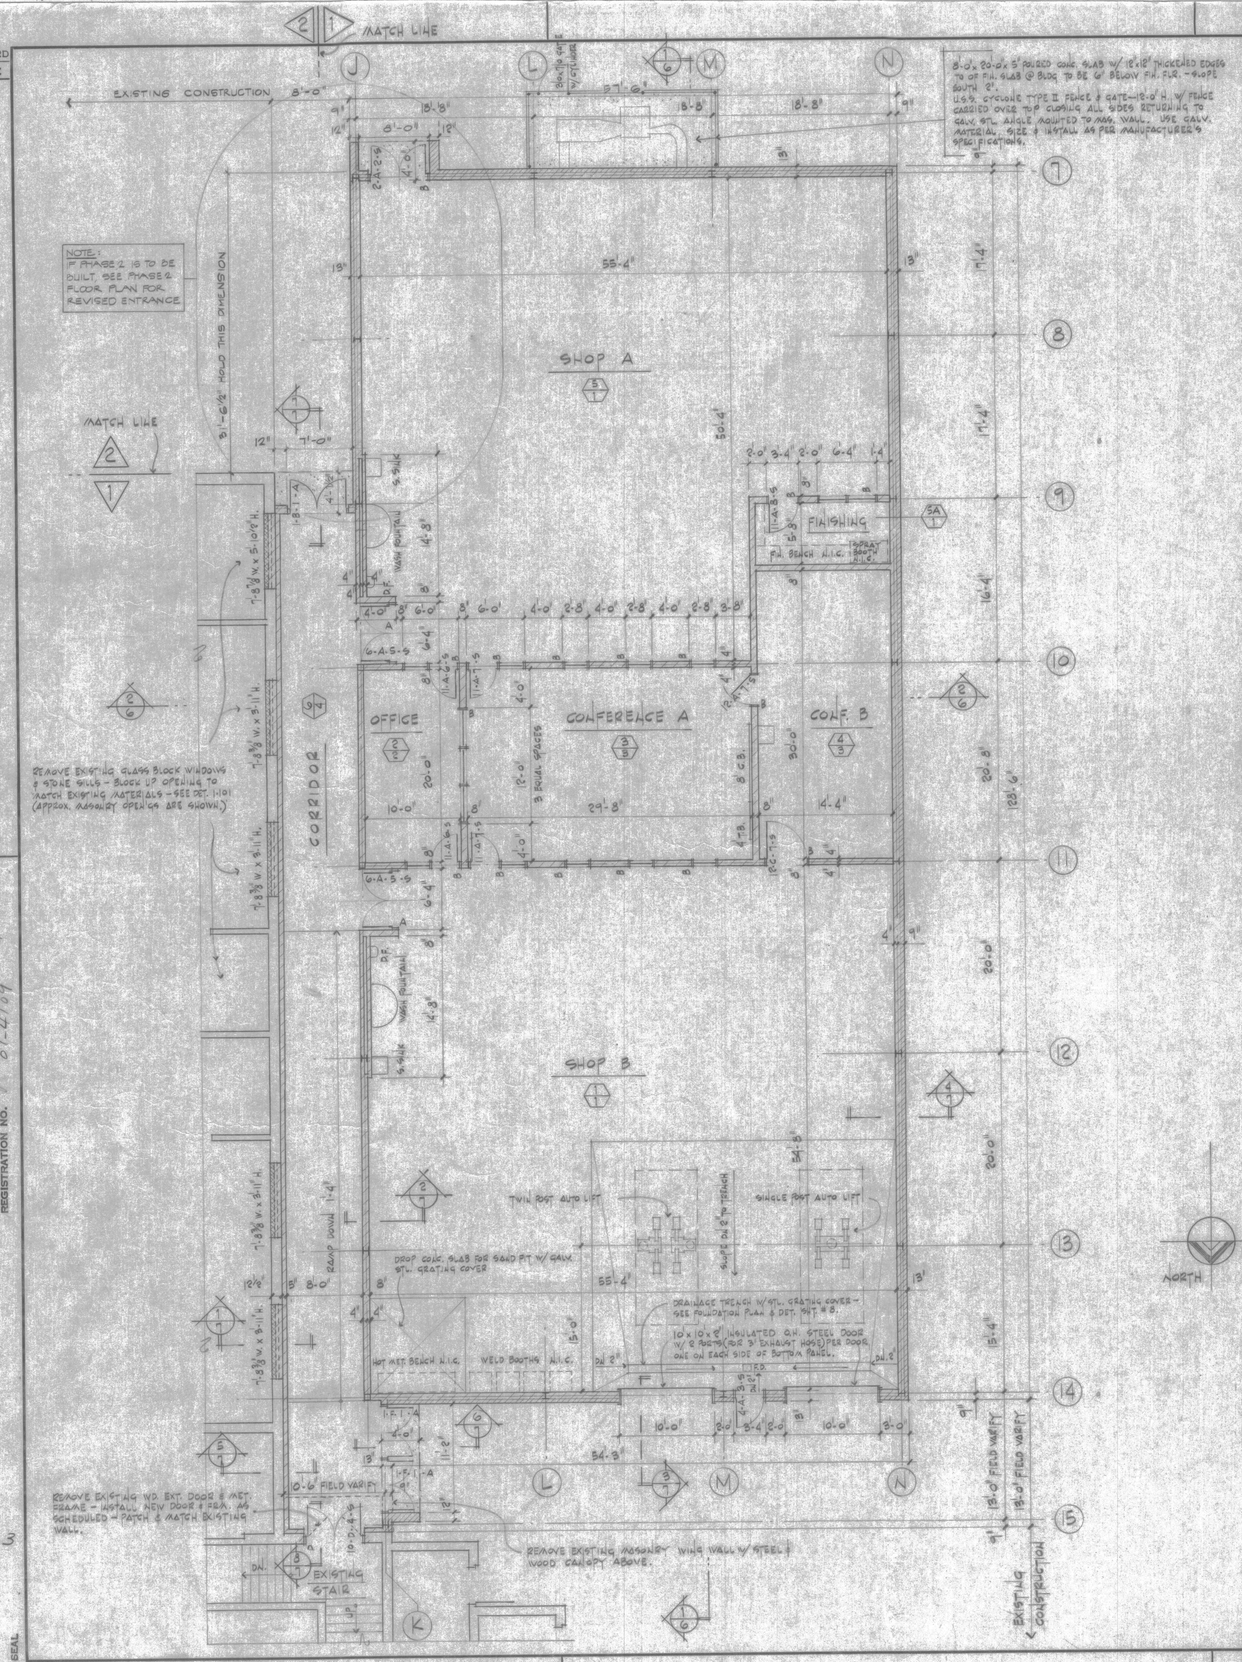

FLOOR PLAN - PHASE 1

1/8"=1'-0"

NORTH

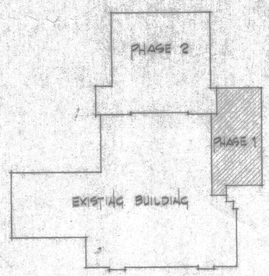

KEY PLAN

I DO HEREBY CERTIFY THAT THIS DRAWING HAS BEEN MADE UNDER MY PERSONAL SUPERVISION AND TO THE BEST OF MY KNOWLEDGE CONFORMS TO THE BUILDING ORDINANCES, RULES AND REGULATIONS OF THE CITY AND THE STATE IN WHICH THE CONSTRUCTION IS INTENDED.

SIGNED

REGISTRATION NO.

SEAL

APPROVED

ADDITIONS TO

ILLIANA CHRISTIAN HIGH SCHOOL
2261 INDIANA AVENUE
LANSING, ILLINOIS 60438

WILLIAM J. BACHMAN & PARTNERS — ARCHITECTS
5116 HOHMAN AVENUE HAMMOND, INDIANA
DATE 6-5-75 COMM. NO. 7505

REVISIONS

2