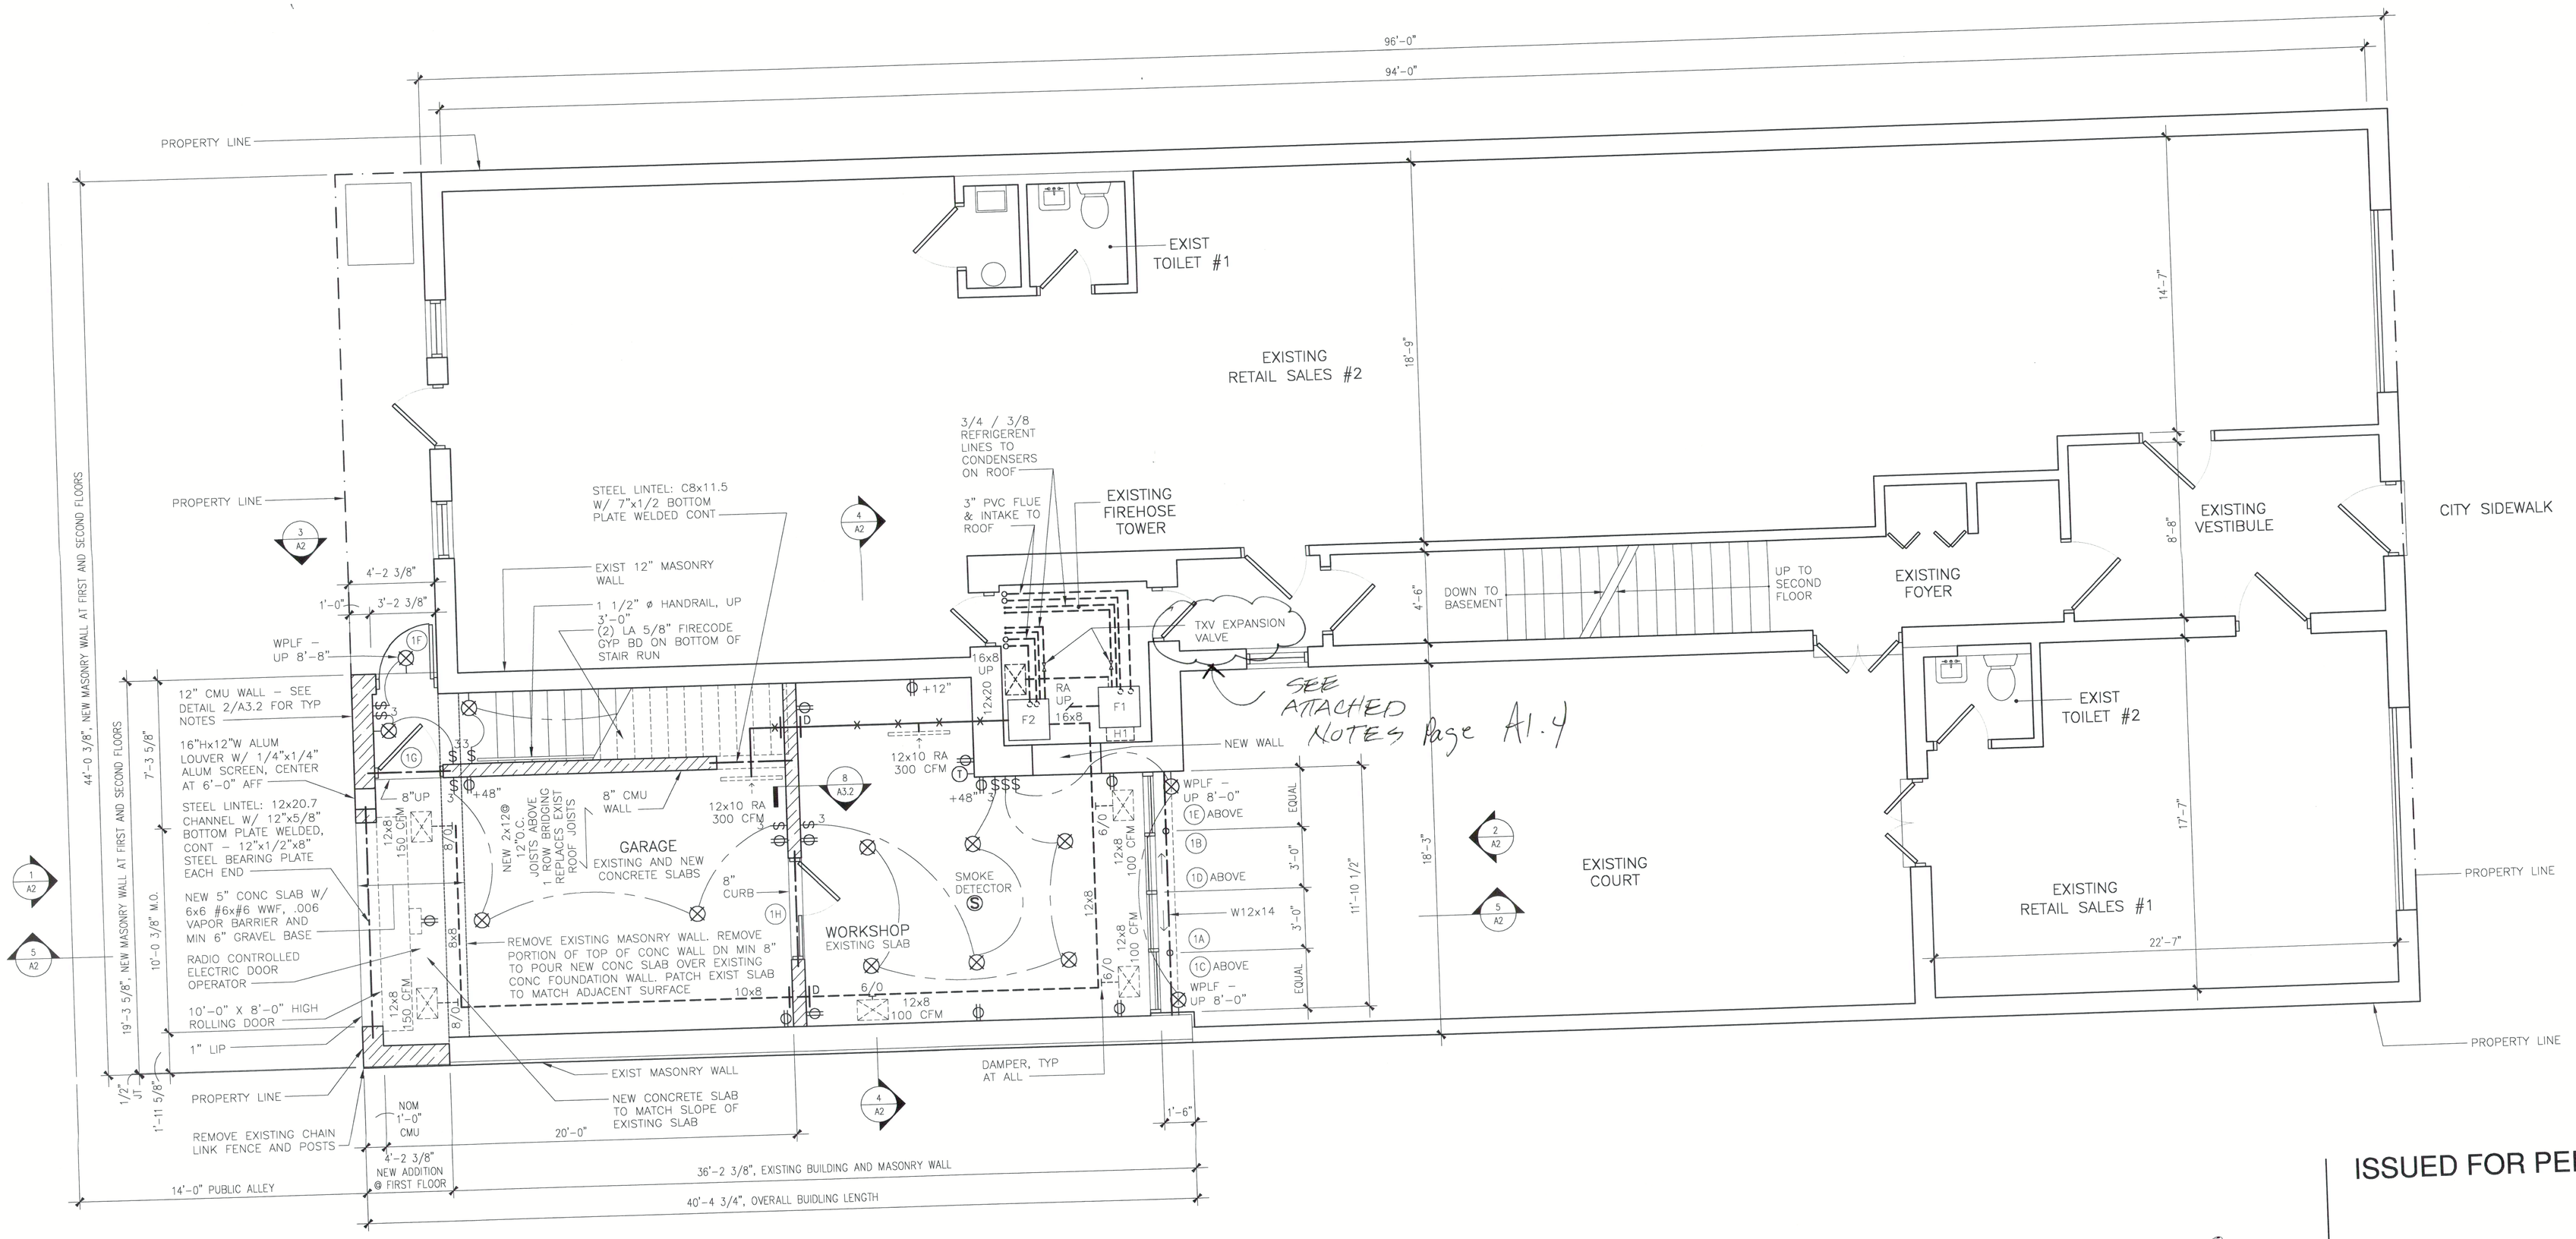


1 FIRST FLOOR PLAN
1/4"=1'-0"

## NATURAL LIGHT/VENTILATION SCHEDULE

| | USE OF SPACE | AREA | NATURAL VENTILATION: CODE REQUIREMENT | NATURAL VENTILATION: % FLOOR AREA REQ'D | NATURAL VENTILATION: % FLOOR AREA PROVIDED | NATURAL LIGHT: CODE REQ'D (% OF FLOOR AREA) | NATURAL LIGHT: % FLOOR AREA REQ'D | NATURAL LIGHT: % FLOOR AREA PROVIDED | REMARKS |
|---|---|---|---|---|---|---|---|---|---|
| FIRST FLOOR | GARAGE | 528 | NR | – | – | NR | – | – | |

## NOTE:

SEE SHEET A1.4 FOR CHICAGO VENTILATION NOTES AND NEW EQUIPMENT SCHEDULE

## HEATING SCHEDULE (NEW ADDITION)

| USE OF SPACE/ ROOM NAME | BASIS OF HEAT LOSS CALCULATIONS | DESIGN HEAT LOSS (BTUH HEAT LOSS) | ORDINANCE REQUIREMENTS (SUPPLY CFM AT 175 F) | ACTUAL HEAT PROVIDED (SUPPLY CFM AT 175 F) |
|---|---|---|---|---|
| GARAGE | ASHRAE | 32,420 | NA | 600 |
| | TOTALS | 32,420 | | 600 |
| SITTING | ASHRAE | 30,085 | 55 | 500 |
| LOFT | ASHRAE | 12,150 | 25 | 300 |
| | TOTALS | 42,235 | | 800 |

NORTH

STATE OF ILLINOIS LICENSED ARCHITECT EXP 11-30-04

ISSUED FOR PERMIT

| No. | Date | Issue |
|---|---|---|
| | 03.17.03 | PERMIT REVISIONS |
| | 01.08.03 | PERMIT REVISIONS |

1242–1244 N. WELLS ST. BLDG.

CHICAGO, IL


LEONARD WISNIEWSKI, ARCHITECT

2834 N. STATE ROUTE ONE
MARTINTON TOWNSHIP, ILLINOIS 60951
TEL: 815.428.7556


FIRST FLOOR PLAN, FIRST FLOOR LIGHT AND VENTILATION SCHEDULE & HEATING SCHEDULE

Scale: 1/4 = 1'-0"
Date: 10.15.02
File: 0205\A1-2

A1.2