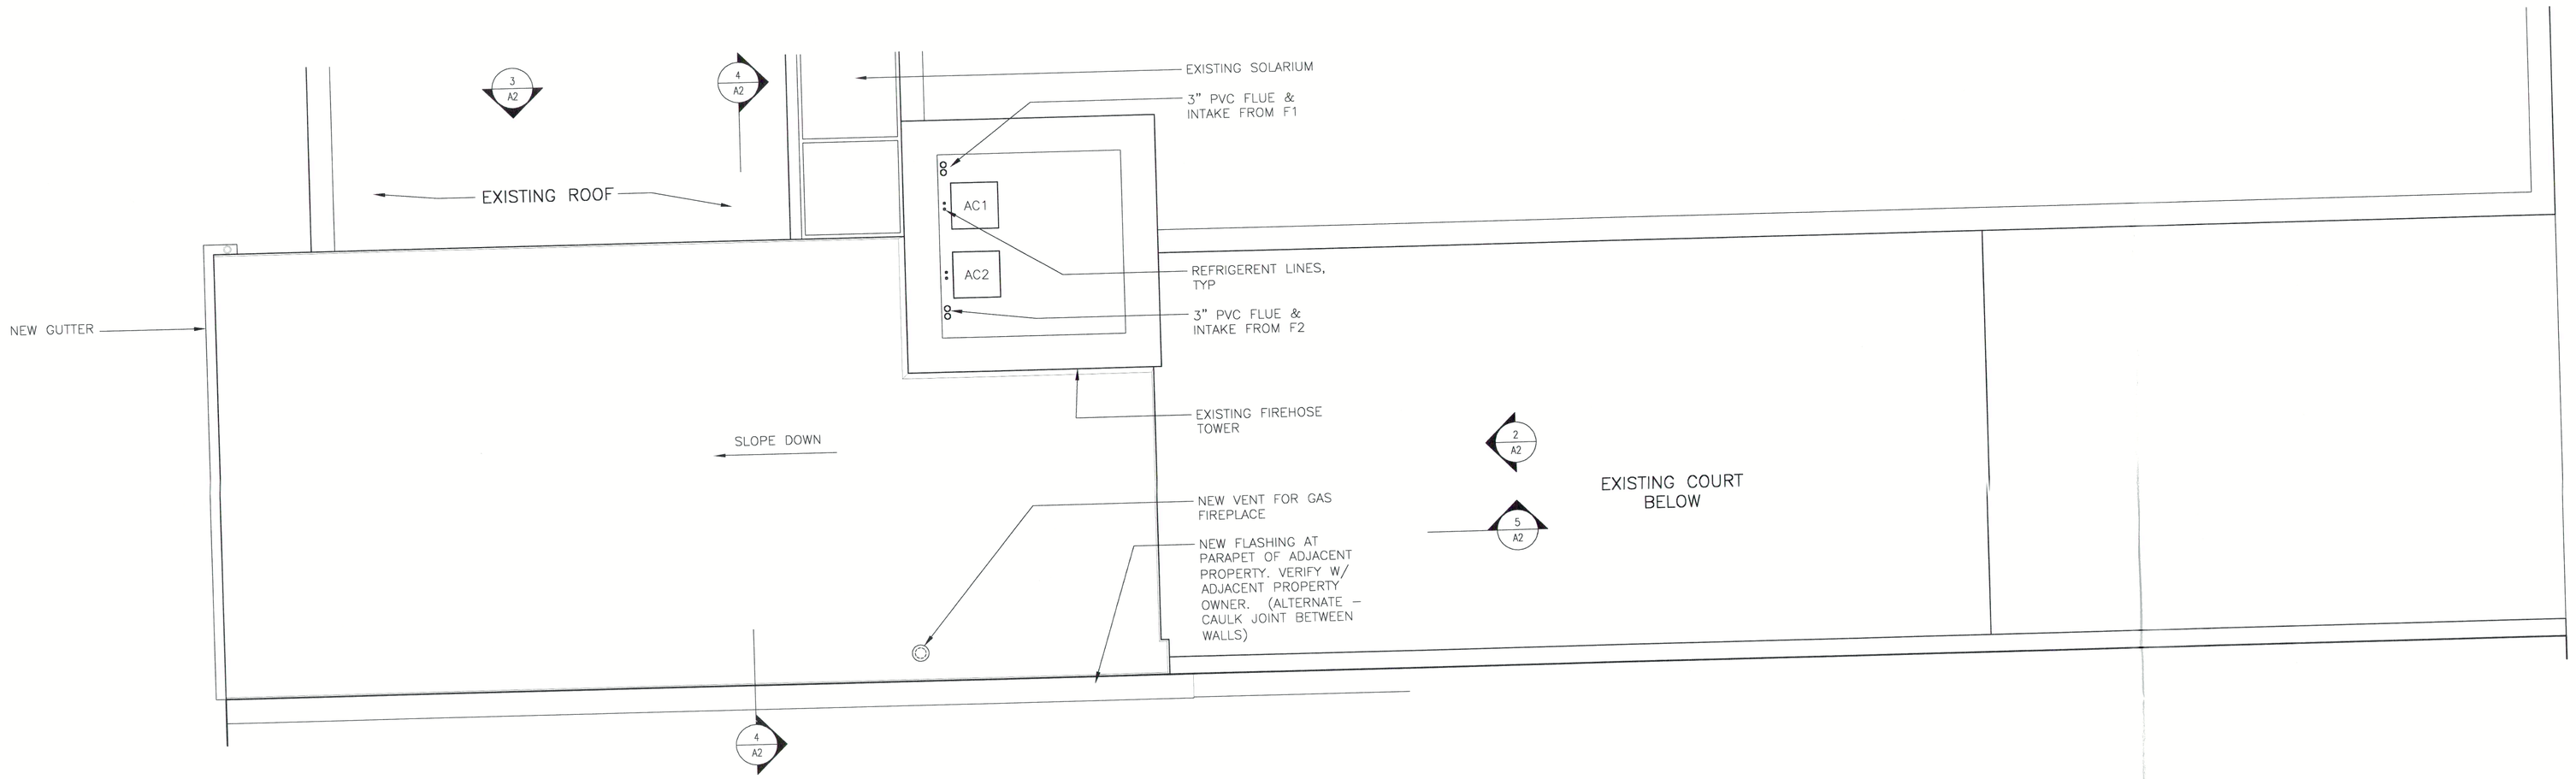

2 ROOF PLAN
1/4"=1'-0"

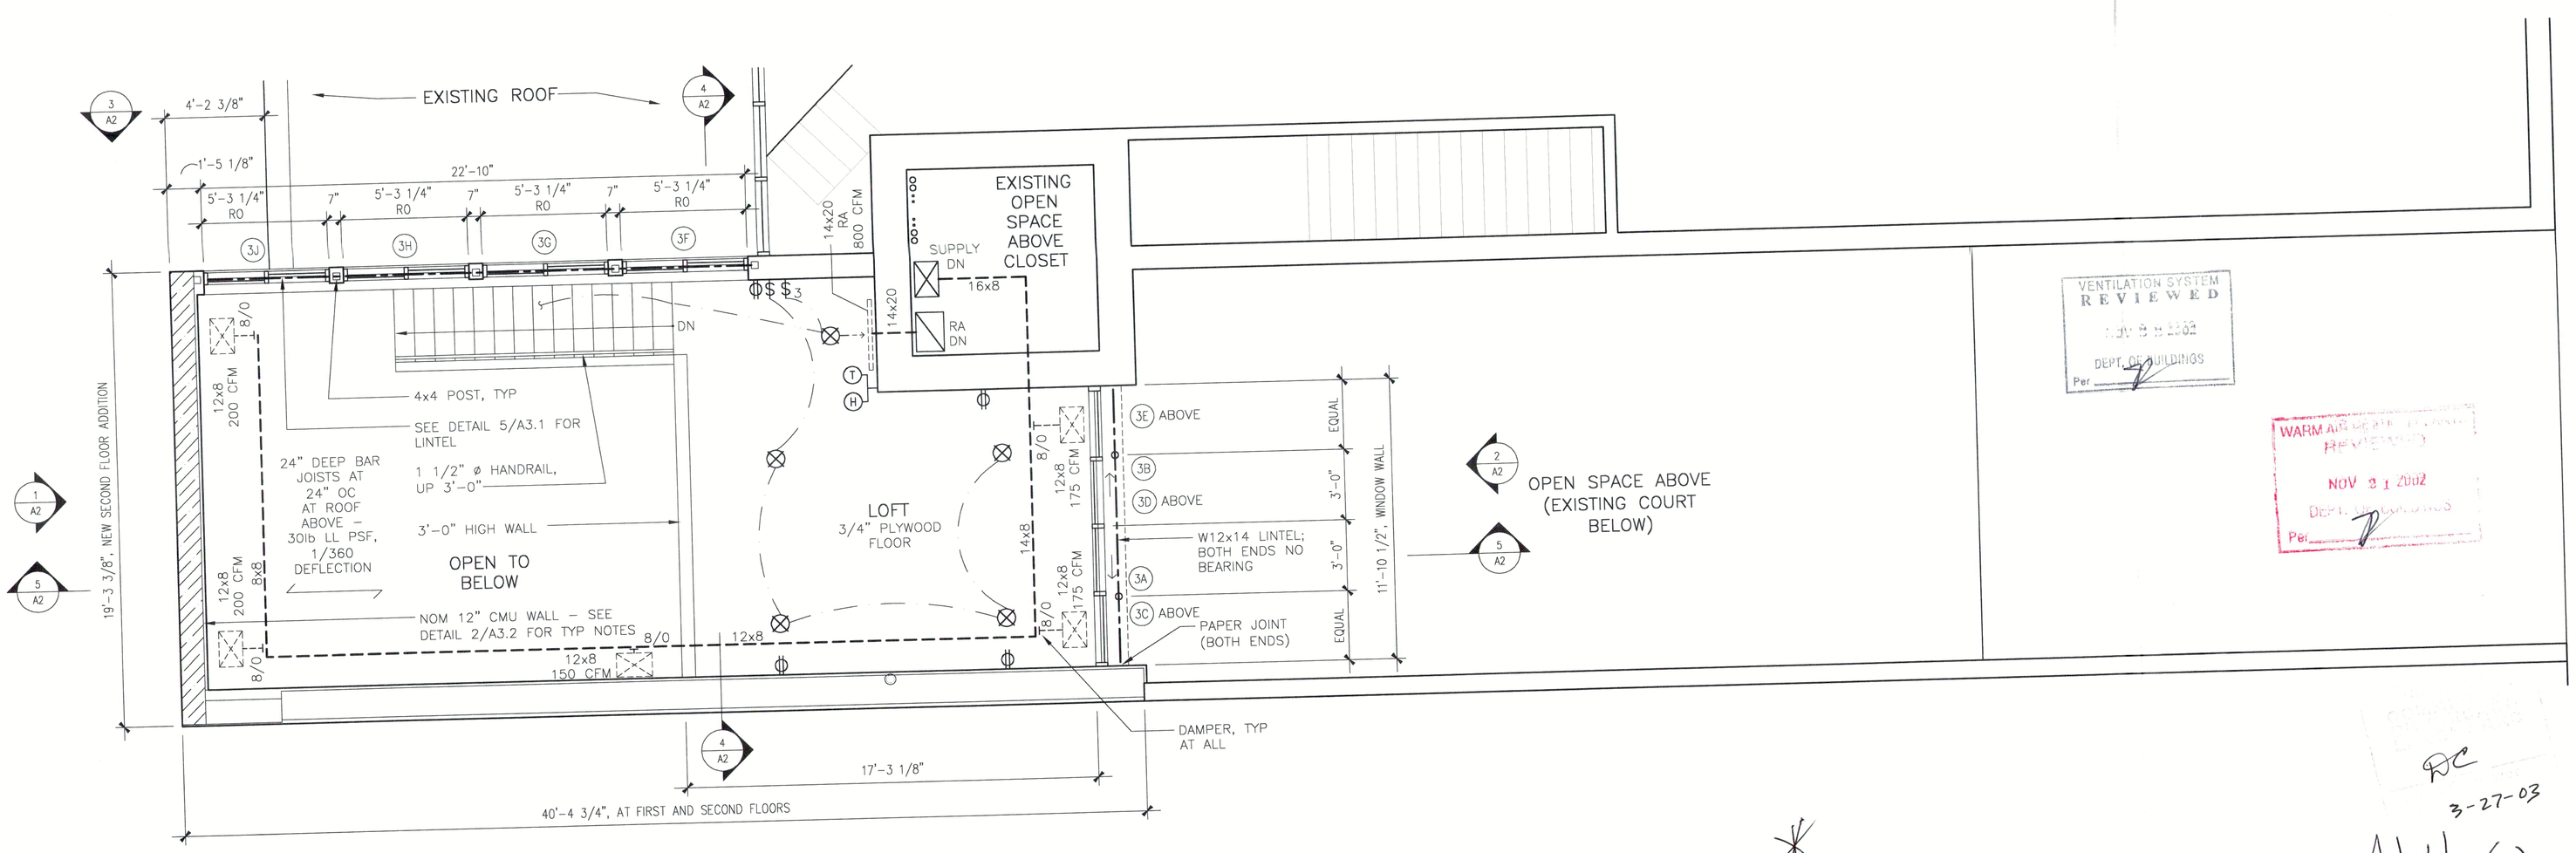

1 BALCONY FLOOR PLAN
1/4"=1'-0"

* CORRECTIONS – See page A1.4 (a)

RC 3-27-03

NOTES:

1. SEE SHEET A1.2 FOR FIRST FLOOR NATURAL LIGHT/VENTILATION SCHEDULE.
2. SEE SHEET A1.3 FOR SECOND AND LOFT LEVEL NATURAL LIGHT/VENTILATION SCHEDULE.
2. SEE SHEET A1.2 FOR HEATING SCHEDULE.

CITY OF CHICAGO VENTILATION NOTES

1. NOISE LEVEL OF ALL HVAC EQUIPMENT SHALL NOT EXCEED 55 DECIBELS AT LOT LINE.
2. ALL DUCTS SHALL BE FABRICATED OF SHEET METAL, ACCORDING TO SMACNA STANDARDS.
3. FRESH AIR INTAKE SHALL BE A MINIMUM OF 15'-0" FROM CONTAMINANTS, AND A MINIMUM OF 10'-0" ABOVE GRADE.
4. ALL FLEXIBLE DUCTWORK SHALL BE APPROVED BY THE CITY OF CHICAGO, SHALL BE INSULATED, SHALL BE USED FOR LOW PRESSURE SYSTEMS, AND SHALL NOT EXCEED 5'-0" IN LENGTH.

NEW EQUIPMENT SCHEDULE

F1 – "TRANE" FURNACE MODEL TUX060C936
60,000 BUT INPUT, 56,000 BUT OUTPUT
115/1/60 800 CFM 1.14 AMPS

F2 – "TRANE" FURNACE MODEL TUX040C924
40,000 BUT INPUT, 38,000 BTU OUTPUT
115/1/60 600 CFM 1.14 AMPS

AC1 – "TRANE" CONDENSER MODEL TTR025C100A
22,500 BTU R22
208/230/1/60 11.6 AMPS 136#

AC2 – "TRANE" CONDENSER MODEL TTR018D100A
17,500 BTU R22
208/230/1/60 8.0 AMPS 136#

C1 – "TRANE" COOLING COIL MODEL CCBA24A4ACC
22,200 BTU 800 CFM

C2 – "TRANE" COOLING COIL MODEL CCBA18A4ACC
17,100 BTU 600 CFM

H1 – "APRILAIRE" HUMIDIFIER MODEL 700
115/1/60 .08 AMPS 0.75 GPH

ISSUED FOR PERMIT

STATE OF ILLINOIS LEONARD R. WISNIEWSKI 6867 LICENSED ARCHITECT

No.	Date	Issue

1242–1244 N. WELLS ST. BLDG.

CHICAGO, IL

LEONARD WISNIEWSKI, ARCHITECT

2834 N. STATE ROUTE ONE
MARTINTON TOWNSHIP, ILLINOIS 60951
TEL: 815.428.7556

LOFT FLOOR PLAN, ROOF PLAN, EQUIPMENT SCHEDULE AND VENTILATION NOTES

Scale: 1/4 = 1'-0"
Date: 10.15.02
File: 0205\A1-4

A1.4